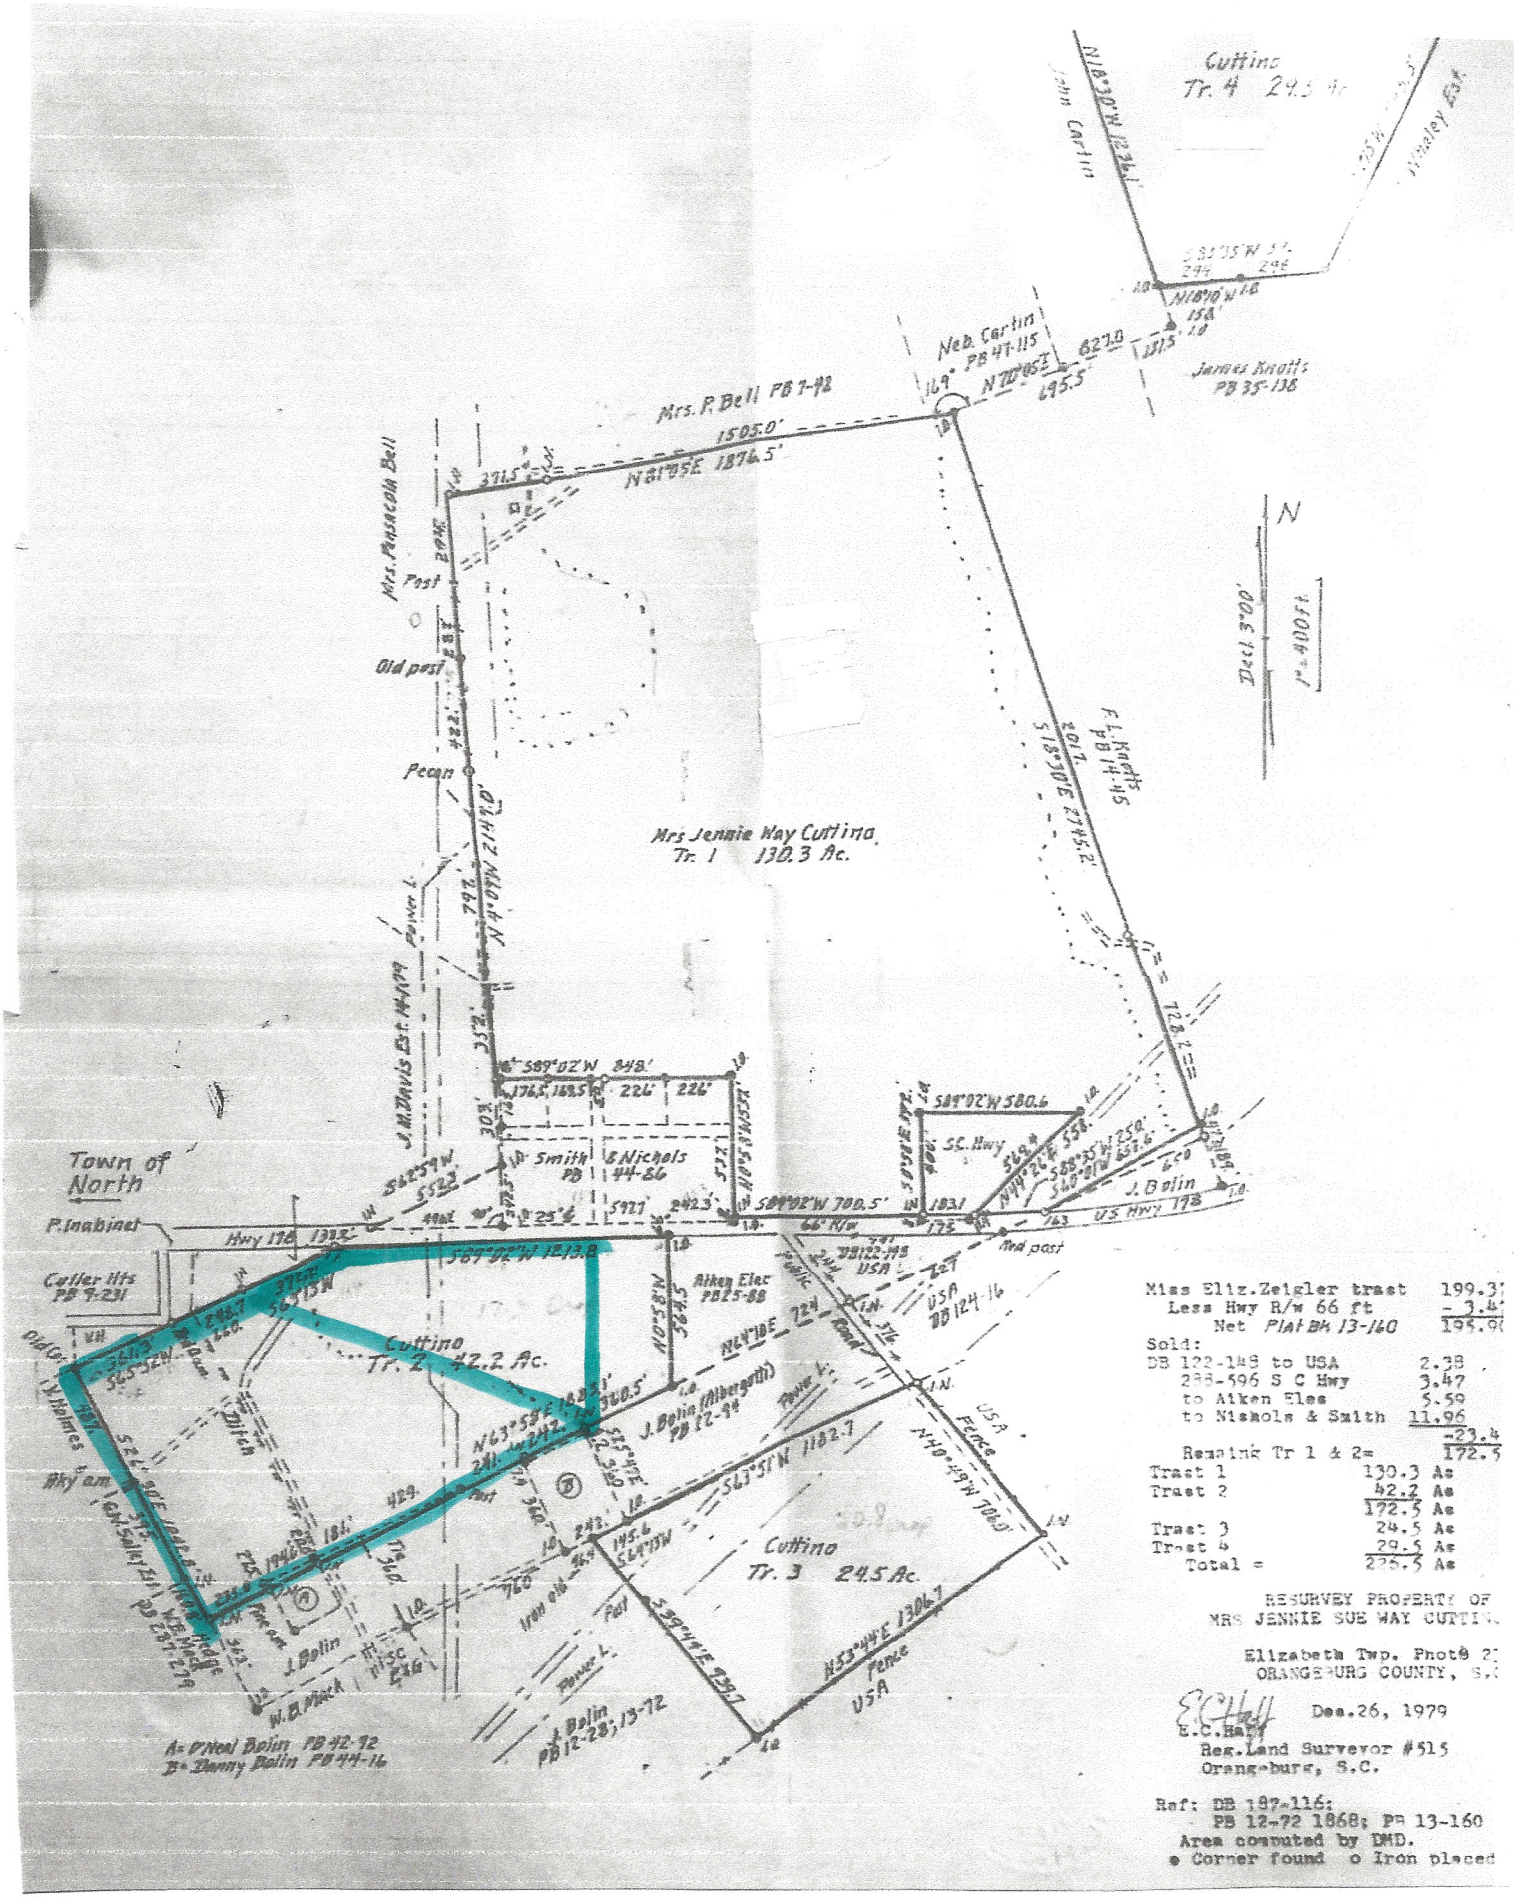

Miss Eliz. Zeigler tract		199.3
Less Hwy R/w 66 ft		- 3.4
Net Plat BK 13-160		195.9
Sold:		
DB 122-148 to USA	2.38	
288-596 S C Hwy	3.47	
to Aiken Elec	5.59	
to Nichols & Smith	11.96	
		-23.4
Remaing Tr 1 & 2=		172.5
Tract 1	130.3 Ac	
Tract 2	42.2 Ac	
	172.5 Ac	
Tract 3	24.5 Ac	
Tract 4	29.5 Ac	
Total =	226.5 Ac	

RESURVEY PROPERTY OF
MRS JENNIE SUE WAY CUTTING

Elizabeth Twp. Photo 2
ORANGEBURG COUNTY, S.C.

E.C. Hall Dec. 26, 1979
Reg. Land Surveyor #515
Orangeburg, S.C.

Ref: DB 187-116;
PB 12-72 1868; PB 13-160
Area computed by DMD.
● Corner found o Iron placed